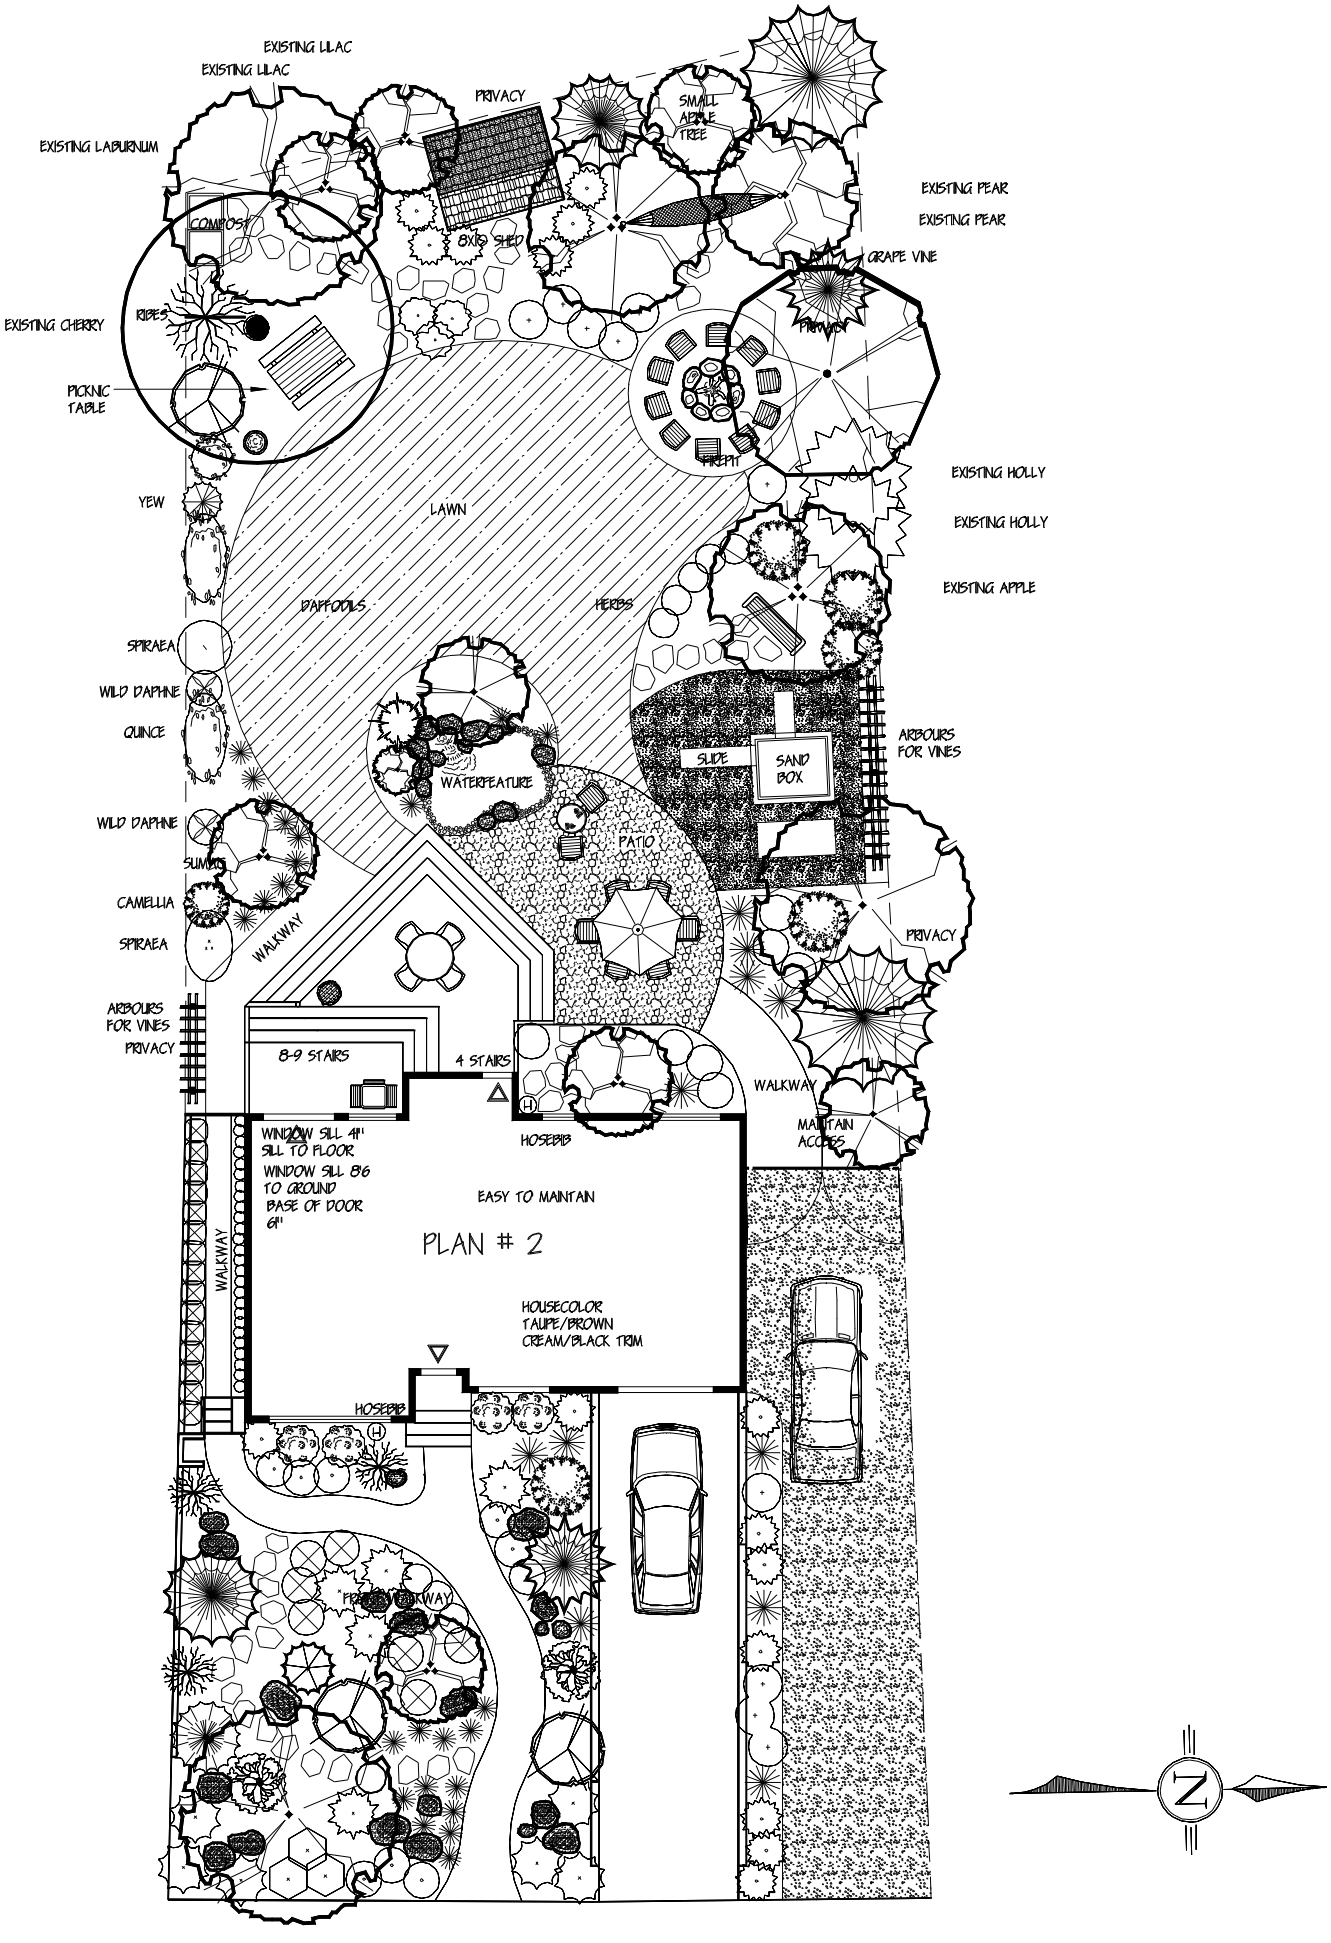
EXISTING LILAC
EXISTING LILAC
PRIVACY
SMALL APPLE TREE
EXISTING LABURNUM
EXISTING PEAR
EXISTING PEAR
COMPOST
8X12 SHED
GRAPE VINE
EXISTING CHERRY
RIBES
PRIVACY
PICNIC TABLE
HEAT
EXISTING HOLLY
EXISTING HOLLY
YEW
LAWN
EXISTING APPLE
DAFFODILS
HERBS
SPIRAEA
WILD DAPHNE
QUINCE
ARBOURS FOR VINES
SLIDE
SAND BOX
WATERFEATURE
WILD DAPHNE
PATIO
SUMAC
CAMELLIA
SPIRAEA
WALKWAY
PRIVACY
ARBOURS FOR VINES
PRIVACY
8-9 STAIRS
4 STAIRS
WALKWAY
WINDOW SILL 4'
SILL TO FLOOR
WINDOW SILL 8'6
TO GROUND
BASE OF DOOR
6'
HOSEBIB
MAINTAIN ACCESS
EASY TO MAINTAIN
WALKWAY
PLAN # 2
HOUSECOLOR
TAUPE/BROWN
CREAM/BLACK TRIM
HOSEBIB
FRONT WALKWAY