
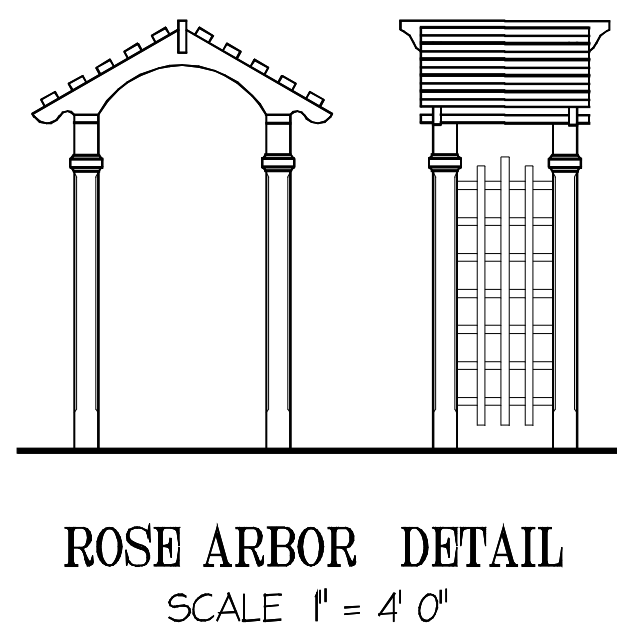


Key	Qty	Botanical Name	Common Name	Size/Condition
Trees				
ABE	1	Acer palmatum 'Burgundy Lace'	Burgundy Lace Japanese Maple	25" B&B
ABF	1	Acer palmatum 'Bloodgood'	Bloodgood Japanese Maple	# 6
ABG	1	Acer palmatum 'Sunninghill'	Sunninghill Japanese Maple	# 6
ACF	1	Acer palmatum 'Green King'	Green King Norway Maple	5m cal
CD	1	Calocedrus decurrens	Incense Cedar	# 5
CDK	1	Cedrus deodara 'Kashmir'	Kashmir Deodara Cedar	# 6
CJR	1	Cercidiphyllum japonicum 'Red Fox'	Red Fox Katsura Tree	# 7
CGK	1	Comus kesaw 'Chinese'	Chinese Dogwood	# 7
CFA	1	Comus x nigror 'Aurea'	Aurea White Dogwood	# 7
CGB	1	Cupressus arizonica 'Blue Ice'	Blue Ice Pyramid Cypress	# 7
FAD	1	Fagus sylvatica 'Dauyck Purple'	Column Purple Beech	5m cal
FAA	1	Fraxinus americana 'Autumn Applause'	Autumn Applause White Ash	# 7
JVS	5	Juniperus virginiana 'Sky Rocket'	Sky Rocket Juniper	# 5
MEB	1	Magnolia 'Heaven Scent'	Heaven Scent Magnolia	# 6
MEV	1	Magnolia grandiflora	Evergreen Magnolia	# 7
ME	1	Magnolia soulangeana	Saucer Magnolia	# 6
PAK	3	Picea glauca 'Albertiana Conical'	Conical Alberta Spruce	# 5
PKK	1	Prunus serrulata 'Kwanzan'	Kwanzan Flowering Cherry	# 6
QR	1	Quercus rubra	Red Oak	# 7
SRB	1	Sambucus nigra 'Black Lace'	Black Leaved Elderberry	# 2
SP	1	Stewartia pseudocornellia	Japanese Stewartia	# 7
THH	1	Taxus media 'Hicks'	Hicks Yew	# 5
TH	2	Tsuga heterophylla	Western Hemlock	# 5
Shrubs				
ARF	3	Azalea 'Rosebud Pink'	Rosebud Pink Evergreen Azalea	# 1 pot
AKC	3	Azalea 'Irene Koster' (Occidentale)	Irene Koster Azalea	# 5 pot
BRR	3	Berberis thunbergii 'Rose Glow'	Rose Glow Leaf Berberry	# 1 pot
BLC	3	Berberis thunbergii 'Cherry Bomb'	Cherry Bomb Berberry	# 1 pot
BMH	1	Buxus microphylla 'Green Velvet'	Green Velvet Boxwood	# 1 pot
CVT	3	Caluna vulgaris 'Tree Variety'	Tree Heather	# 1 pot
CVF	5	Caluna vulgaris 'Pink'	Pink Scotch Heather	# 1 pot
CVF	10	Caluna vulgaris 'Purple'	Purple Scotch Heather	# 1 pot
CJA	2	Camellia japonica 'White'	White Camellia	# 2 pot
CLV	3	Ceanothus thy 'Victoria'	California Lilac	# 1 pot
CIA	4	Chalcys ter 'Aster Pearl'	Mexican Orange	# 1 pot
CGS	1	Comus alba 'Siberica Variegata'	Variegated Dogwood	# 1 pot
ERH	3	Erica carnea 'Purple'	Purple Winter Heather	# 1 pot
EDV	1	Escallonia 'Donards Variety'	Donards Escallonia	# 2 pot
EFE	28	Eunymus fortunei 'Emerald Gates'	Green & White Eucymus	# 1 pot
GR	8	Gaultheria shallon	Salt	# 1 pot
HEF	2	Hebe pinnatifida	Blue Leaf Hebe	# 1 pot
HBB	1	Hibiscus syriacus 'Bluebird'	Bluebird Hibiscus	# 5 pot
HBD	1	Hibiscus syriacus 'Diana'	Diana Hibiscus	# 5 pot
HNP	3	Hydrangea macrophylla 'Princess Beatrix'	Princess Beatrix Hydrangea	# 2 pot
HNF	1	Hydrangea macrophylla 'Endless Summer'	Endless Summer Everblooming Hydrangea	# 2 pot
HMG	1	Hydrangea macrophylla 'Glasgow Embury'	Glasgow Embury Tree Head Hydrangea	# 2 pot
HQS	4	Hydrangea quercifolia 'Snow Queen'	Snow Queen Oakleaf Hydrangea	# 2 pot
HMB	2	Hydrangea serrata 'Blue Bird'	Blue Bird Lacecap Hydrangea	# 1 pot
LFB	8	Leucothea 'Ice Spice'	Scarlet Leucothea	# 1 pot
OD	2	Osmorhiza delavayi	Delavay Osmorhiza	# 1 pot
POD	1	Physocarpus opulifolius	Diablo Purple Ninebark	# 1 pot
PGE	5	Picea glauca 'Edinholme'	Blue Dwarf Spruce	# 1 pot
PJD	5	Platanus 'Japonica Delavayi'	Delavayi Dwarf Platanus	# 1 pot
PJT	2	Platanus 'Japonica Temple Bells'	Temple Bells Platanus	# 5 pot
PJV	1	Platanus 'Japonica Valley Valentine'	Valley Valentine Platanus	# 5 pot
PJV	2	Platanus 'Japonica Variegata'	Variegated Platanus	# 2 pot
PTA	3	Potentilla fruticosa 'Aloiswood'	Aloiswood White Potentilla	# 1 pot
PPP	3	Potentilla fruticosa 'Princess'	Princess Pink Potentilla	# 1 pot
POL	5	Prunus 'Octo Luyken'	Octo Luyken Laurel	# 1 pot
RHP	2	Rhododendron 'Medium Pink'	Medium Rhododendron	# 5 pot
RHP	3	Rhododendron 'Medium Purple'	Medium Rhododendron	# 5 pot
RSP	3	Rhododendron 'Semi-Dwarf Pink'	Semi-Dwarf Rhododendron	# 2 pot
RSP	1	Rhododendron 'Semi-Dwarf Purple'	Semi-Dwarf Rhododendron	# 2 pot
RSW	2	Rhododendron 'Semi-Dwarf White'	Semi-Dwarf Rhododendron	# 2 pot
SHH	5	Sarcococca hookeriana 'Himalis'	Low Sweet Box	# 1 pot
SJR	2	Spiraea japonica 'Rubella'	Rubella Rose Spiraea	# 1 pot
SJL	1	Spiraea japonica 'Little Princess'	Little Princess Spiraea	# 1 pot
SR5	1	Spiraea nipponica 'Snowmound'	Snowmound Spiraea	# 1 pot
VB	1	Viburnum burkwoodii	Burkwood Viburnum	# 1 pot
VBS	3	Viburnum 'Snow Spasquet'	Snow Spasquet Viburnum	# 2 pot
VB	1	Viburnum x burkwoodii	Burkwood Viburnum	# 5 pot
WPK	4	Weigela florida 'Wine & Roses'	Dwarf Purple Leaved Weigela	# 2 pot
Perennials and Annuals				
AMH	6	Anemone multifida 'Summer Pastels IV'	Summer Pastels Yarrow	# 2m pot
ANH	2	Anemone hepatica 'Japonica - Honoree Albert'	Honoree Albert White Anemone	# 1 pot
AQU	3	Aquilegia 'Pikona Giant'	Pikona Giant Columbine	# 2m pot
ABE	3	Astilbe x arendsi 'Elizabeth Bloom'	Elizabeth Bloom Astilbe	# 1 pot
ABF	3	Astilbe x arendsi 'Snowdrift'	Snowdrift Garden Astilbe	# 1 pot
AM	1	Astrantia major	Madagascari	# 1 pot
ARB	5	Athyrium niponicum 'Burgundy Lace'	Purple Japanese Painted Fern	# 1 pot
ARF	1	Athyrium niponicum 'Pictum'	Japanese Painted Fern	# 1 pot
BBR	3	Bergenia 'Bressingham Ruby'	Bressingham Ruby Bergenia	# 1 pot
BBM	3	Brunnera 'Dawson's White'	Dawson's White Siberian Bugloss	# 1 pot
CS	3	Campanula 'Samantha'	Samantha Blue Bellflower	# 1 pot
DS	1	Dianthus 'spectabilis'	Tall Pink Bleedingheart	# 1 pot
EDF	4	Echinosia purpurea 'Honey'	Honey Purple Coneflower	# 1 pot
EDH	3	Echinosia purpurea 'White Queen'	White Queen Cone Flower	# 1 pot
ERV	2	Echinosia rubra 'Valch's Blue'	Blue Globe Thistle	1 1m pot
GRV	3	Geranium 'Victor Reller'	Victor Reller Cranebill	# 1 pot
HMA	2	Helianthus 'Gardens Western Pink'	Blue Leaved Helianthus	# 1 pot
HBR	3	Helianthus x 'Royal Heritage'	Royal Heritage Lenten Rose	# 1 pot
HNP	7	Hemerocallis 'Pink'	Pink Daylily	# 1 pot
HP	4	Hemerocallis 'Purple'	Purple Daylily	# 1 pot
HFP	5	Heuchera 'Pink Frost'	Pink Frost Coral Bells	# 1 pot
HPP	3	Heuchera 'Thun Rader'	Thun Rader Coral Bells	# 1 pot
HRV	6	Heuchera 'Ruby Vail'	Ruby Vail Coral Bells	# 1 pot
HP	2	Hosta 'Patriot'	Patriot Hosta	# 1 pot
HBE	1	Hosta 'Selsblom Elegance'	Large Blueleaf Hosta	# 1 pot
BC	1	Hosta 'Selsblom's Brother'	Brother's Brother Siberian Iris	# 1 pot
LH	10	Lavandula angustifolia 'Hidkote Blue'	Hidkote Blue English Lavender	# 1 pot
LoK	4	Lobelia 'spicata Kobold'	Kobold Bleeding Star	# 1 pot
LOS	5	Lilium orientale 'Stargazer'	Stargazer Oriental Lily	# 1 pot
LOH	10	Lilium x 'oriental Hybrid'	White Oriental Lily	# 1 pot
MPK	3	Monarda didyma 'Patriot Night'	Patriot Night Bee Balm	# 1 pot
Nep	4	Nepeta x 'Walkers Low'	Walkers Low Catmint	1 1m pot
Pa	3	Perovskia atriplicifolia	Russian Sage	# 1 pot
PSG	3	Polemonium 'Snow & Sapphire'	Snow & Sapphire Jacob's Ladder	# 1 pot
PM	4	Polystichum 'muriel'	Sword Fern	# 1 pot
SRB	8	Salvia nemorosa 'Blue Queen'	Blue Queen Ornamental Sage	# 2m pot
SFE	5	Salvia 'East Friesland'	East Friesland Meadow Sage	# 1 pot
SCH	4	Scabiosa caucasica 'Pink'	Pink Pincushion Flower	# 2m pot
SAJ	5	Sedum x 'Autumn Joy'	Autumn Joy Stonecrop	# 1 pot
SPE	5	Sedum x 'Purple Emperor'	Purple Emperor Stonecrop	# 1 pot
TSG	5	Tanetia x 'Spring Symphony'	Spring Symphony Foam Flower	# 1 pot
USK	3	Veronica 'spicata Royal Candies'	Royal Candies Blue Spike Speedwell	1 1m pot
Groundcover and Vines				
LH	1	Lonicera japonica 'Holland'	Halls Honeyuckle Vine	# 1 pot
PL	1	Pachysandra terminalis	Japanese Spurge	10m pot
Roses				
BH	1	Rosa 'Heritage' - David Austin	Heritage Pink Fragrant Rose	# 2 pot
RDA	1	Rosa DA 'Abraham Darby'	David Austin Pink Fragrant Rose	# 2 pot
RWH	1	Rosa alba 'Medford'	White Medford Rose	# 2 pot
RTE	2	Rosa x 'The Fairy'	The Fairy Rose	# 2 pot
Ornamental Grasses				
CHE	15	Carex 'Iceberg'	Evergreen Variegated Grass	# 1 pot
Hb	4	Helictotrichon sempervirens	Blue Oak Grass	# 1 pot
PH	1	Panicum 'shenandoah'	Huron Sunrise Pardon Grass	# 1 pot
PRK	3	Panicum 'shenandoah'	Rail-Silver Pardon Grass	# 1 pot

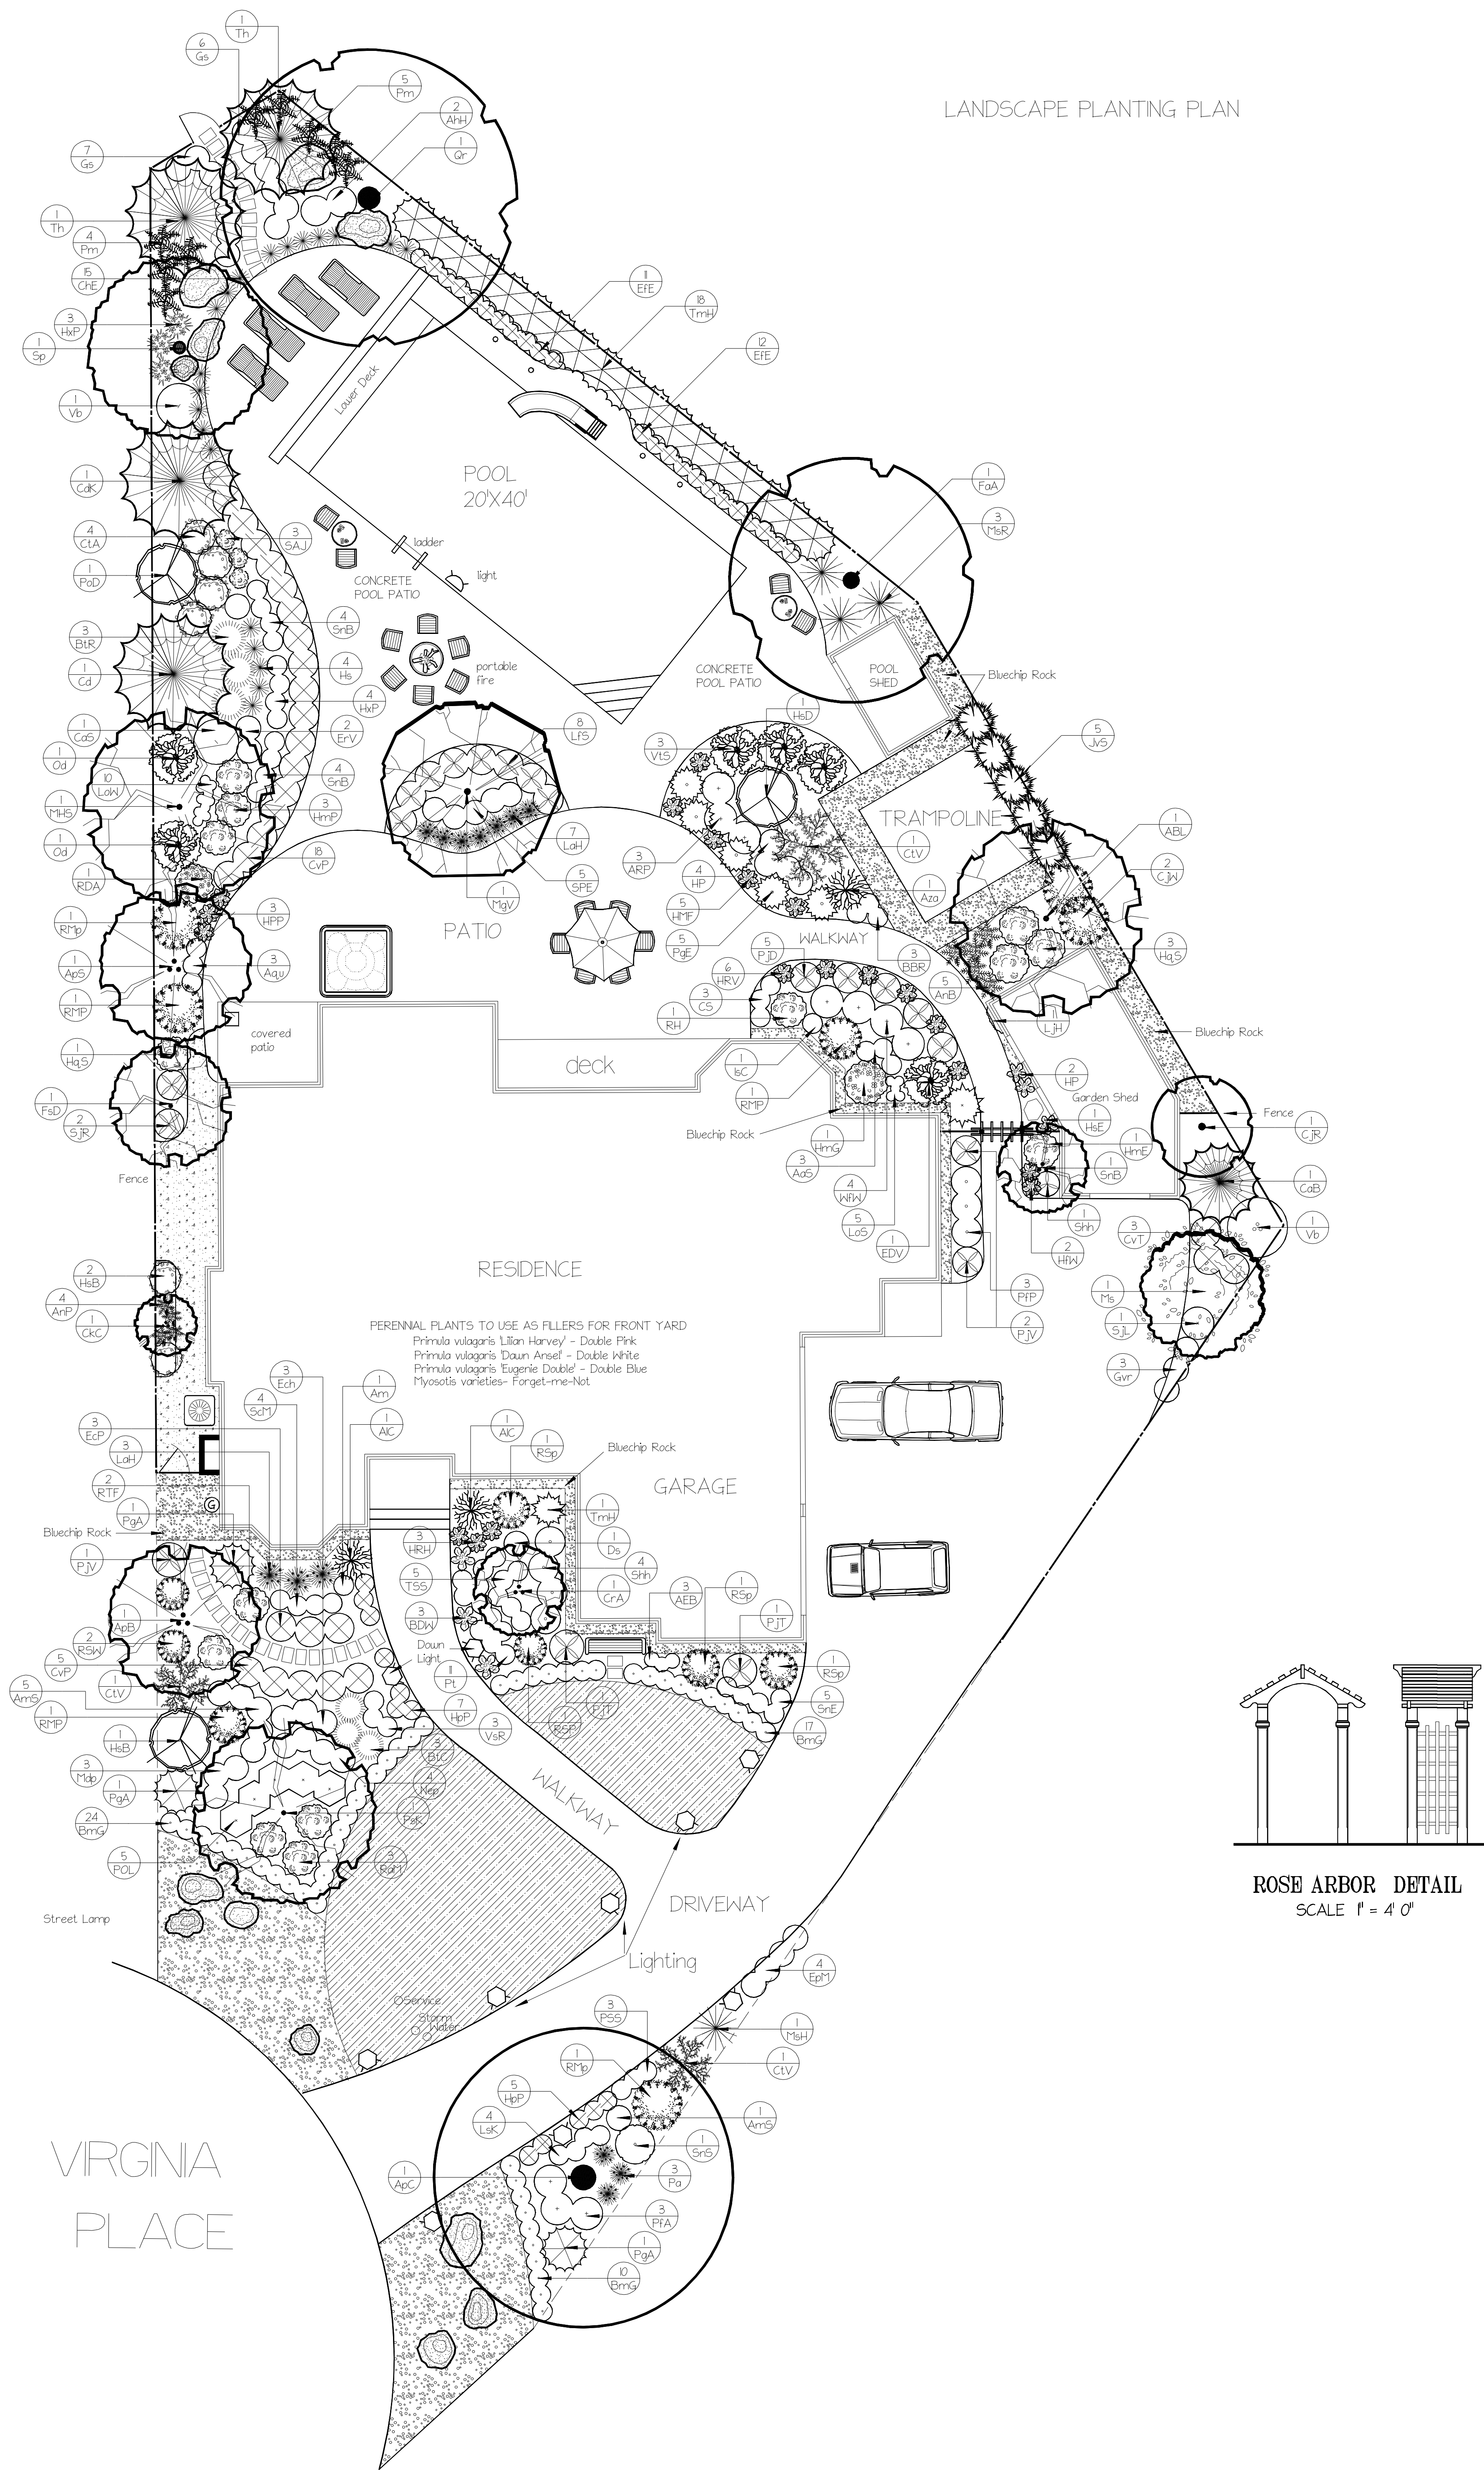

LANDSCAPE SPECIFICATIONS

All construction to meet the requirements as set out in the BCLNA Standards, 2000 edition, prepared by the B.C. Society of Landscape Architects and the B.C. Landscape and Nursery Association jointly. Copies of the BCLNA standards are available through the BCLNA office at 1-604-574-7772

Refer to the attached Landscape Specifications provided with this plan, taken from the BCLNA Standards.

Contractor to consult with designer regarding any discrepancies.

Contractor to consult with designer if plant substitutions are required due to availability.

Contractor is responsible for obtaining written confirmation of utility locations prior to commencing digging.

Top Soil Requirements:

Minimum depth for shrub beds: 450mm (18")

Minimum depth for groundcover: 300mm (12")

Trees as per details:

Minimum depth for mulch: 65-75mm (2.5-3")

MYSTIC WOODS
LANDSCAPE DESIGN
4737 Gordon Rd
Campbell River, B.C. V9H 1T3

Corinne Matheson, CLD, HT
Certified Landscape Designer &
Horticultural Technician

phone: 250-286-1327
cell phone: 250-287-0160

design@mysticwoods.ca



Drawing:

LANDSCAPE
PLANTING PLAN

Client:


RESIDENTIAL LANDSCAPE

Contact:

Street:

Town: Campbell River

Phone:

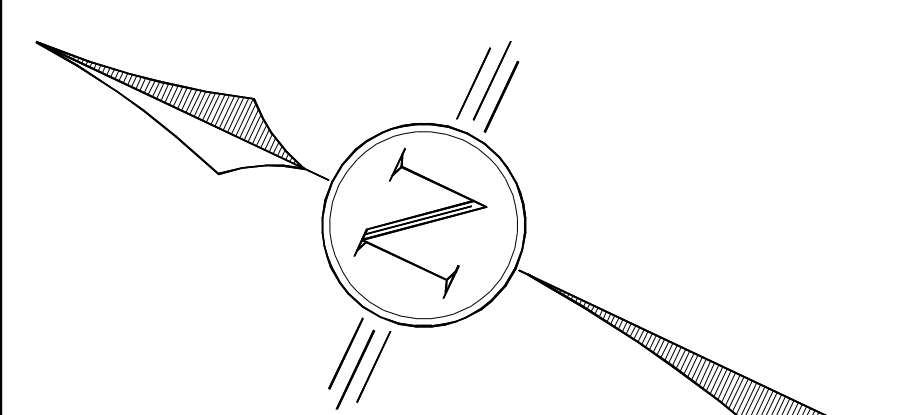

SCALE 1/8 INCH = 1 FOOT

SCALE IN FEET

Drawn by:

Koreen Matheson

Date: March 2008
Revised August 5, 2008

Plan #

LPP2

Drawing #

2 of 4